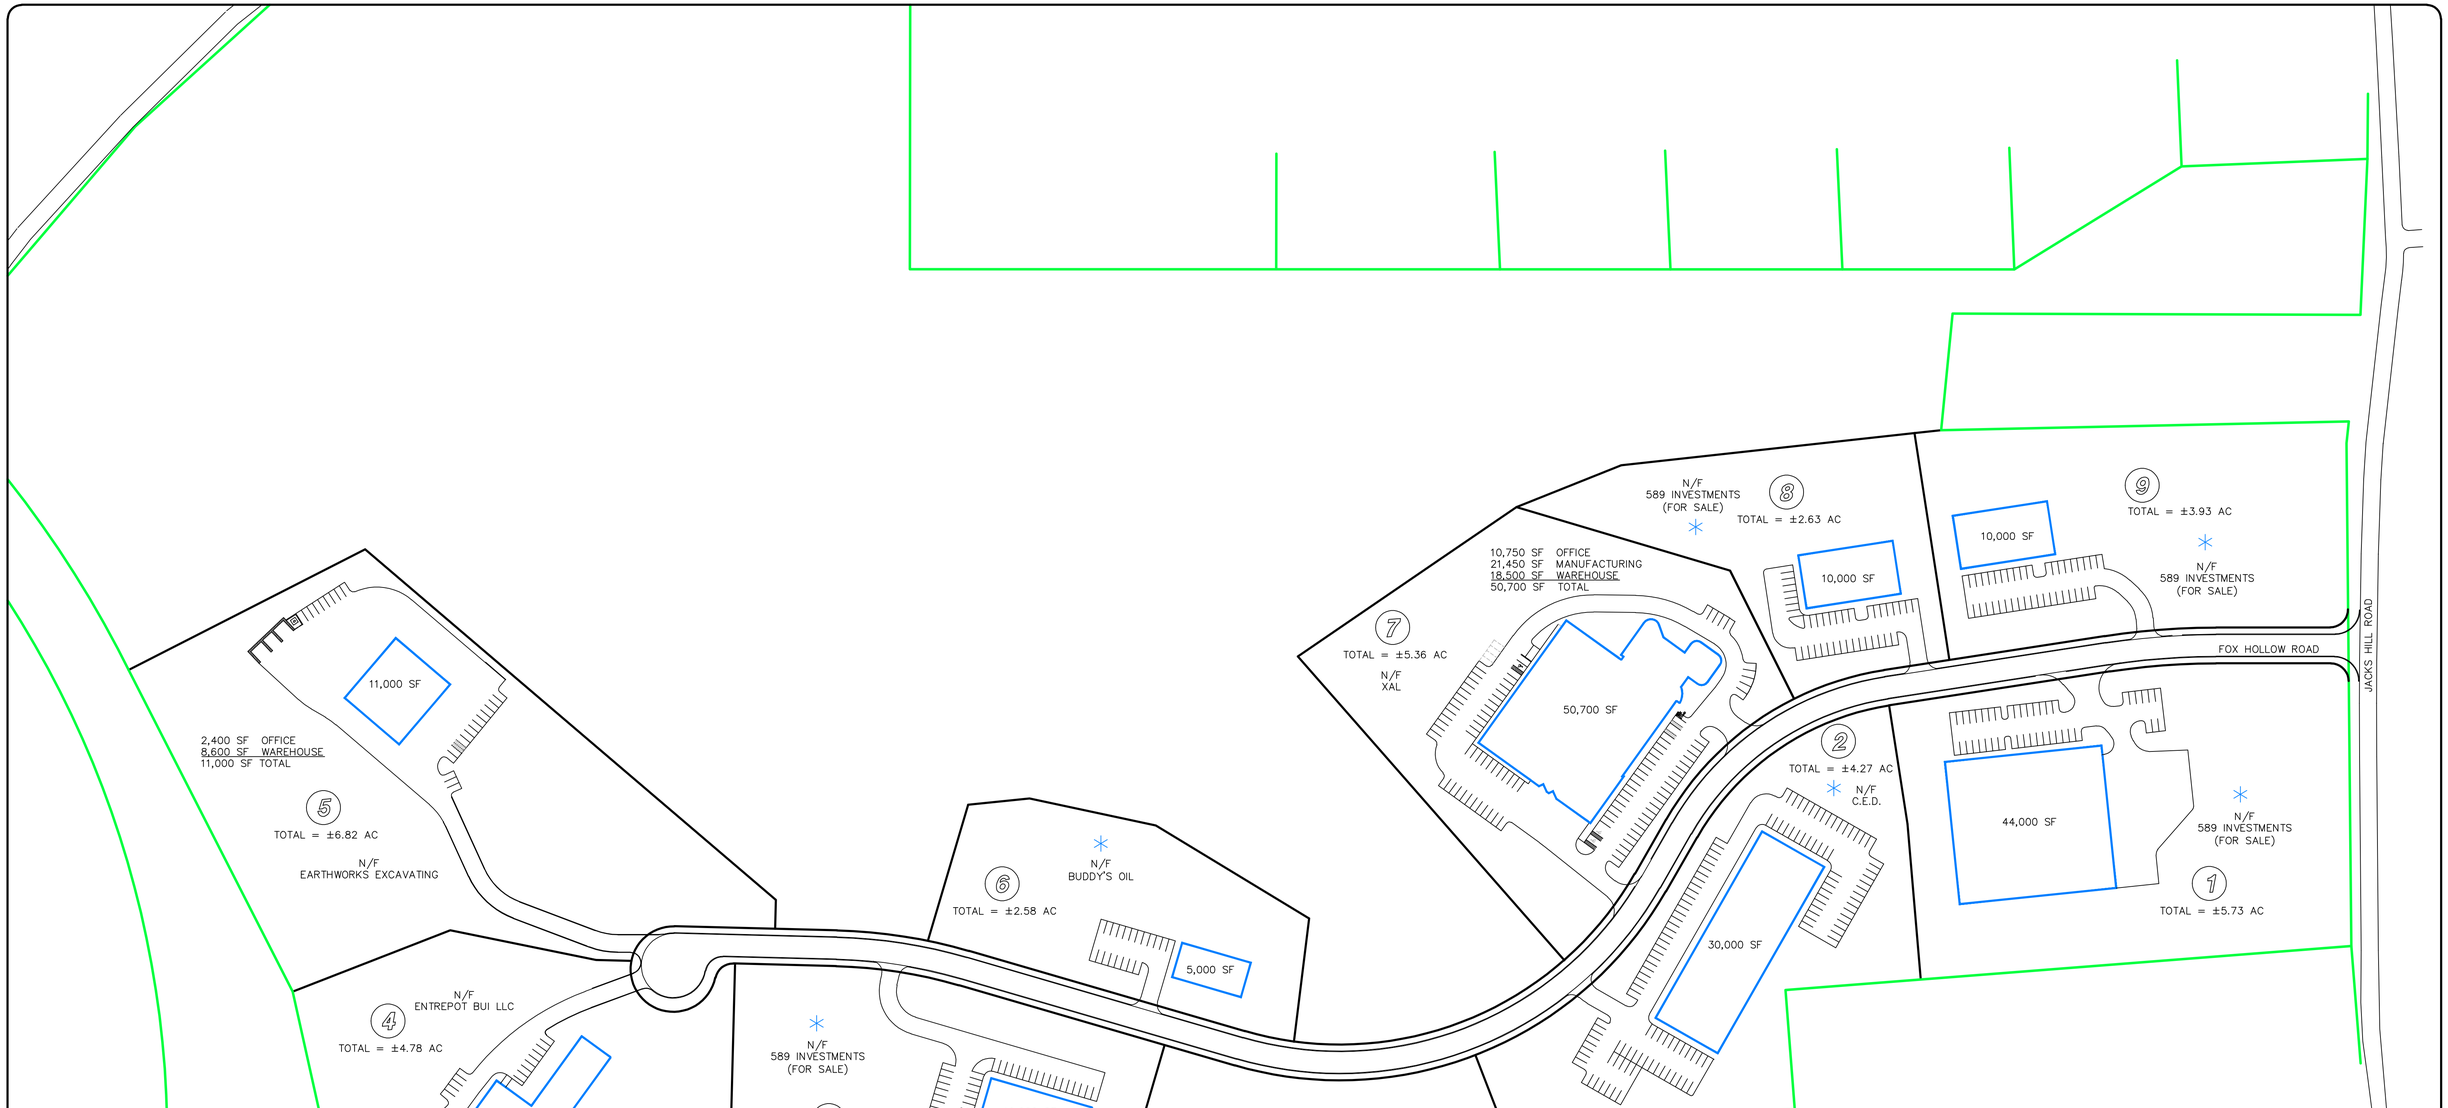

LEGEND

PROPERTY LINE

LOT LINE

NOTES:

1. LOTS THAT HAVE A BREAKDOWN OF BUILDING USE ARE ACTUAL SITE PLANS.
2. ✳ = CONCEPTUAL SITE PLAN (LOTS 1,2,3,6,8 &9)

USE COULD BE ANY COMBINATION OF THE PERMITTED USES IN THE INDUSTRIAL DISTRICT INCLUDING:

- CORPORATE AND BUSINESS OFFICES
- RESEARCH AND DEVELOPMENT FACILITIES
- DATA PROCESSING FACILITIES
- MANUFACTURING AND ASSEMBLY
- WHOLESALE AND DISTRIBUTION
- WAREHOUSES AND STORAGE

NO.	REVISION	DATE
1	ADD BUILDING USE TO LOTS WITH S.P.	10/10/08

Previous Editions Obsolete

100 0 50 100 200

1 inch = 100 ft.

STC PLAN
OWNERS/BUILDINGS/PARKING

CIVIL C1
CORNERSTONE PROFESSIONAL PARK, SUITE D-101
43 SHERMAN HILL ROAD
WOODBURY (203) 266 - 0778 CONNECTICUT

MARK OCZKOWSKI
589 INVESTMENTS
PO BOX 506
OXFORD, CT

FOX HOLLOW
INDUSTRIAL PARK
FOX HOLLOW ROAD
OXFORD CONNECTICUT

DRAWN: ZL APPROVED: CJ
SCALE: 1" = 100'
DATE: 01 AUG 08
PROJ. NO.: 2525
CADD FILE NAME: 2525 STC
DRAWING NO.:

1 OF 1