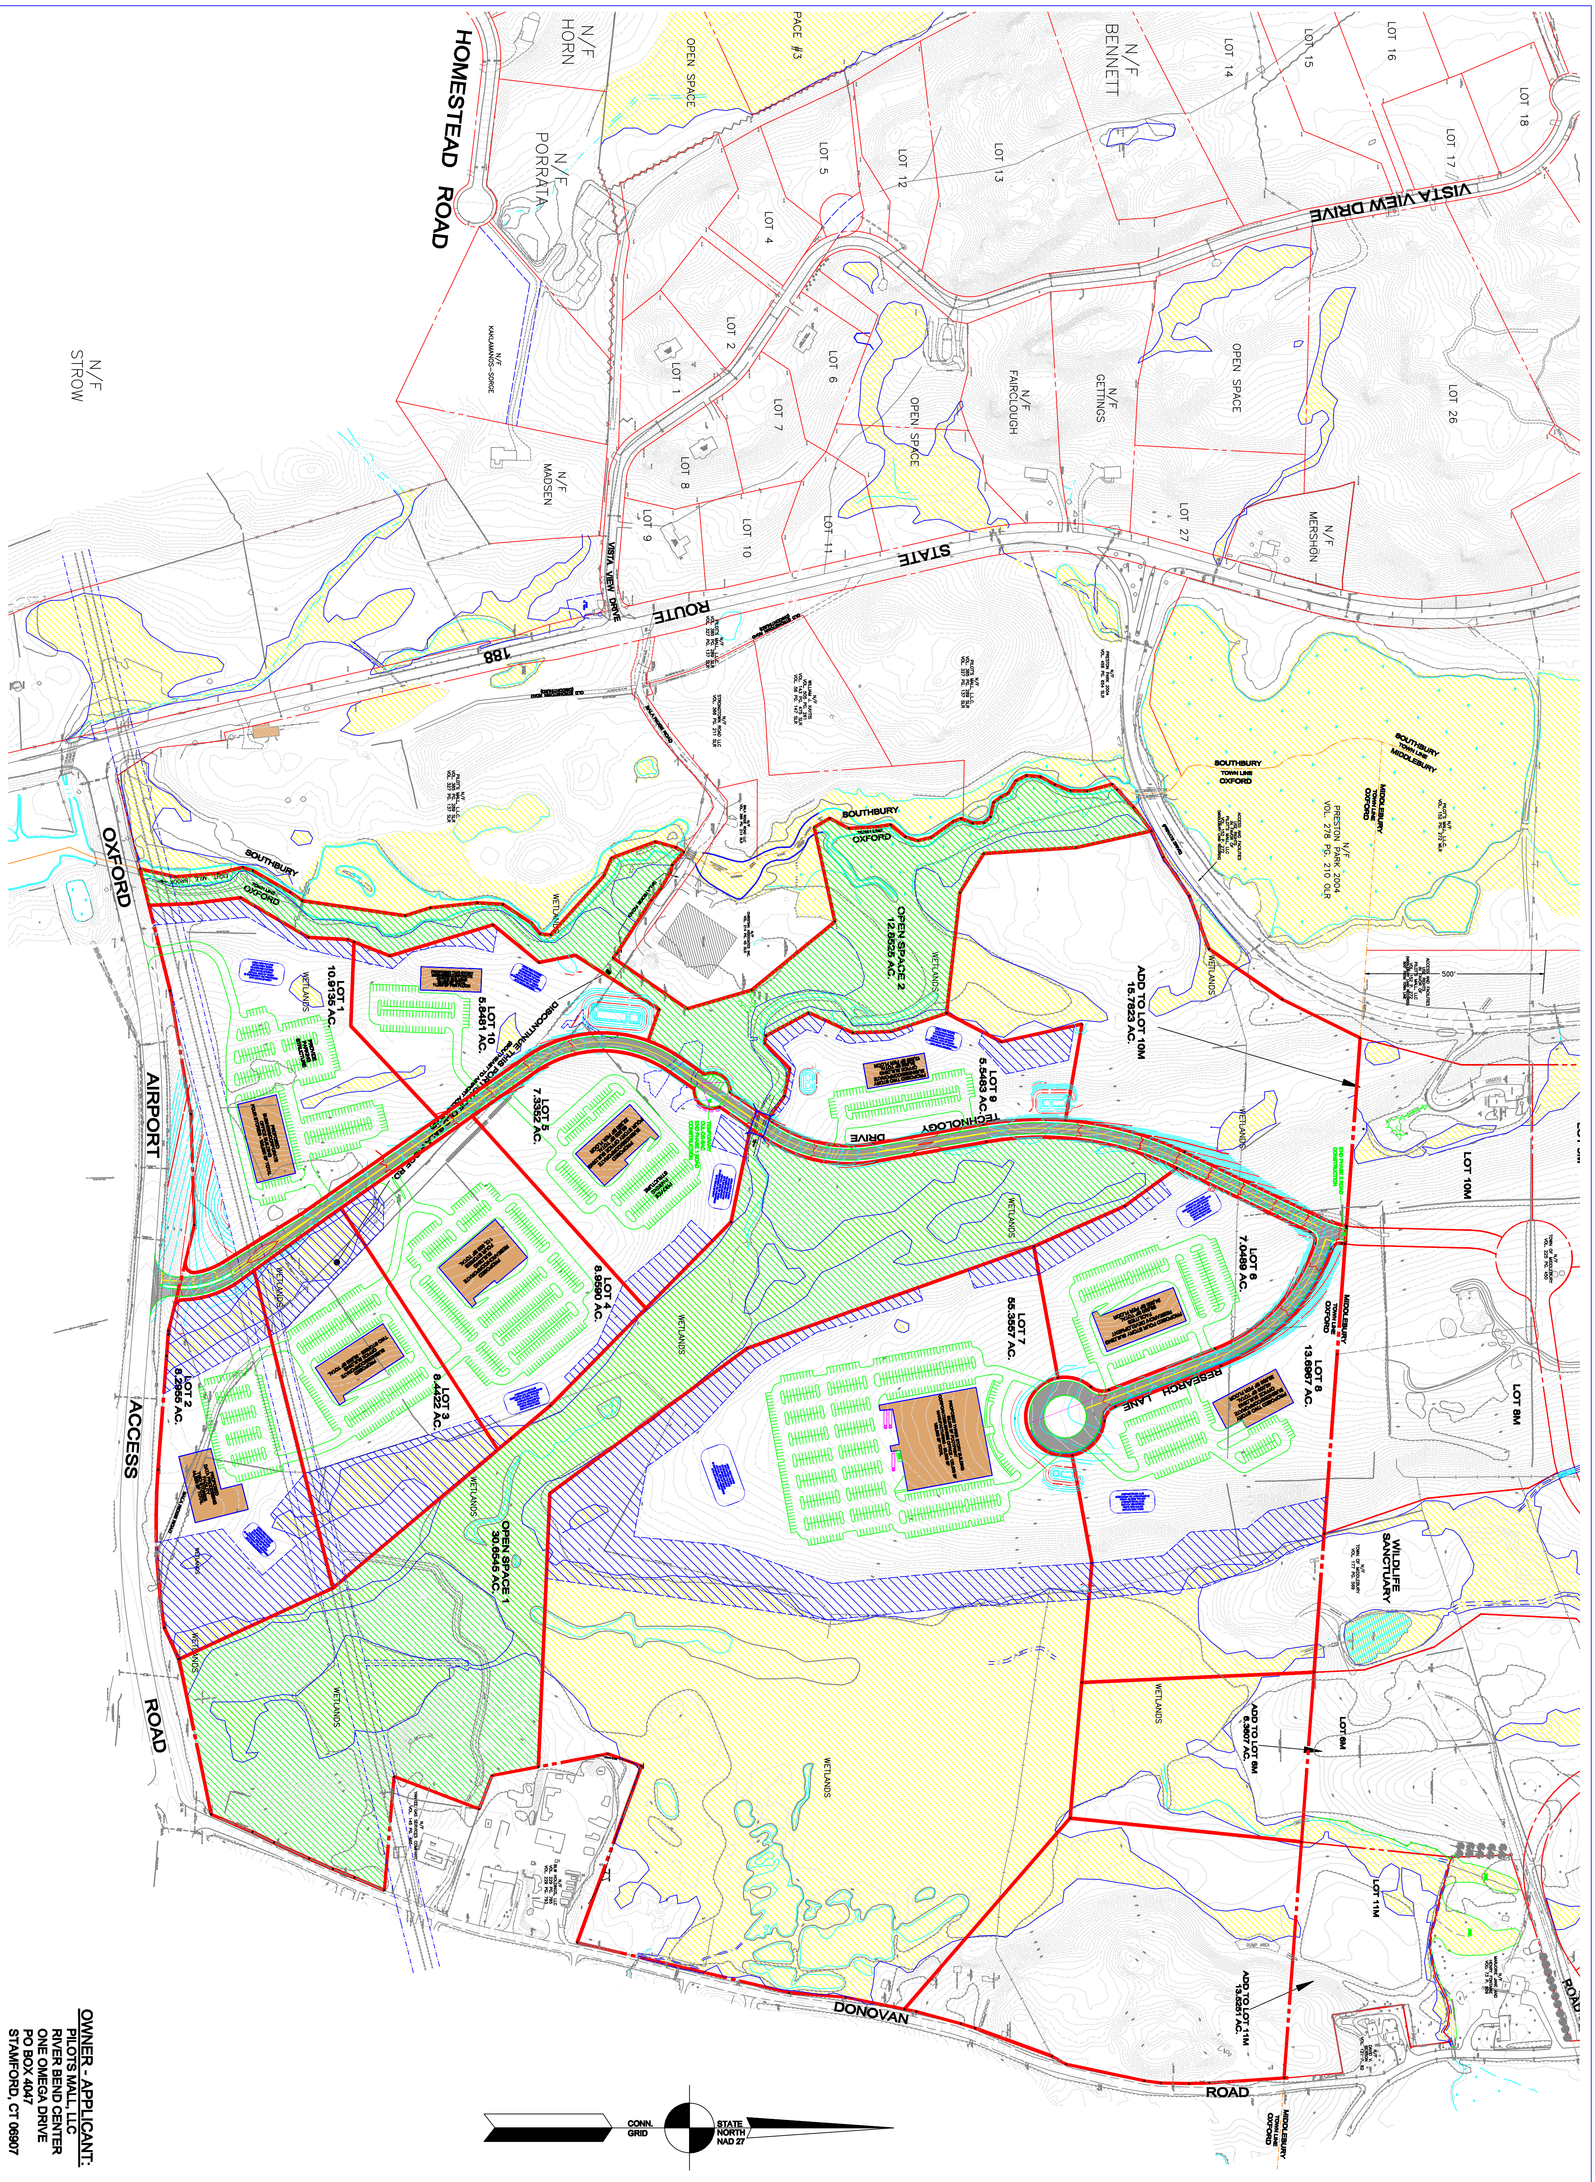

OWNER - APPLICANT:
PILOTS MALL, LLC
RIVER BEND CENTER
ONE OMEGA DRIVE
PO BOX 4047
STAMFORD, CT 06907

DATE	REVISION
3-3-08	REV. LOC. OF TECHNOLOGY DRIVE FROM 0+00 TO 17+00
3-11-08	ADD CONSERVATION EASEMENT LOTS 2, 3 AND 4

0 1 2 3 4 5
INCHES ON ORIGINAL

SMITH & Company
Surveyors & Engineers
Formerly Bradford E. Smith & Son
247 Main Street South, Woodbury, CT. 06798-0996 Tel. 203.263.0068

PRELIMINARY ONLY
NOT FOR CONSTRUCTION

OVERALL SITE DEVELOPMENT PLAN

SCALE: 1" = 200'

Technology Park

OXFORD AIRPORT ACCESS ROAD & DONOVAN ROAD
OXFORD, CT

COPYRIGHT AS OF DATE IN TITLE BY SMITH & Company. ALL RIGHTS RESERVED. REPRODUCTIONS OF THIS DRAWING OR ALTERATIONS IN PEN OR PENCIL REMDER THIS DRAWING INVALID. ALL FIELD NOTES AND ORIGINAL DRAWINGS REMAIN THE PROPERTY OF SMITH & Company.

MAP DATE	12-11-07
(SEE REVISION BLOCK) DRAWN	CHECKED EDM CBS
CRD FILE	PILOTS
DWG FILE	PILOTS-MALL OXFORD SITE-PLAN-200
SHEET NUMBER	OSP-1